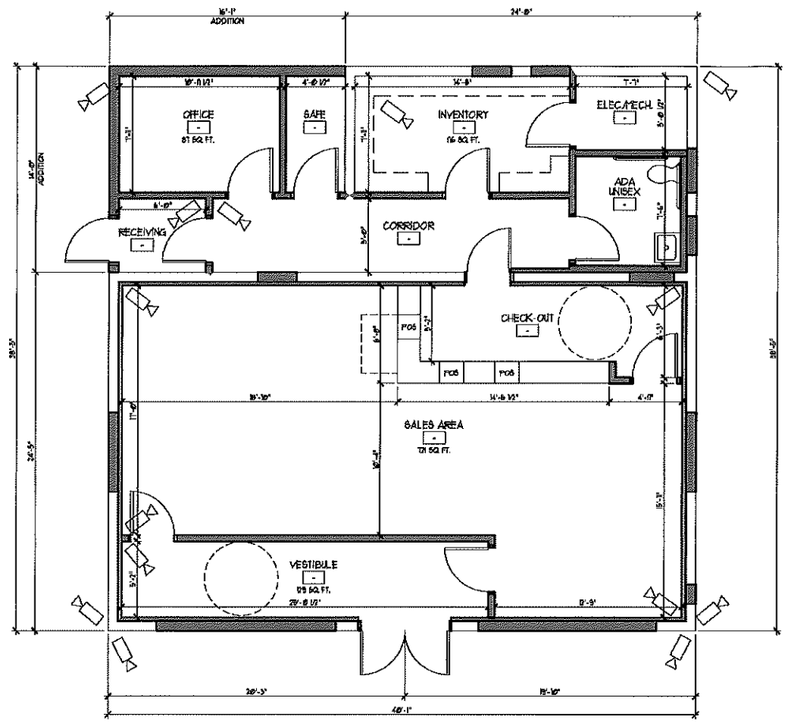

1 FLOOR PLAN

SCALE: 1/4" = 1'-0"

LEGEND

- NEW WALL/CONSTRUCTION
- EXISTING WALL
- EXISTING WALL TO BE REMOVED
- EXISTING DOOR
- NEW DOOR
- SECURITY CAMERA

Rev. #	Date	Remarks
	12/13/2022	ISSUED FOR APPROVAL

JOB NUMBER: 2022-36

DATE: 12/06/2022

DRAWN BY: Jam

CHECKED BY: JAM

SHEET NO.

A100

These plans are copyrighted and are subject to copyright protection as an "architectural work" under Sec. 102 of the Copyright Act, 17 U.S.C. as amended December 1990 and known as Architectural Works Copyright Protection Act of 1990.

ARCHITECT OF RECORD:

J.A. Mihalik | Architect, LLC
373 Route 46 West
Building D, Suite 240
Fairfield, New Jersey 07004
ph: 973-291-3730 fax: 973-291-3740
e: info@jam-arch.com

NJ Certificate of Authorization #21AC00047400

JUSTIN A. MIHALIK, AIA NJ LIC. # AI 13989

NOT VALID FOR CONSTRUCTION WITHOUT SEAL

FEELS OF GREEN

Project:
ALTERATION/ADDITION FOR:

FEELS OF GREEN
471 Route 206
Andover Township, NJ 07860

Block: 156
Lot: 5.01

SHEET TITLE:
PROPOSED FLOOR PLAN
SCHEME 'C'