REVISIONS		
DATE	NAME	LICENSE NO.

LEGEND

KEY SHEET
- (29) DETAIL SHEET NUMBER
- 123 BLOCK NUMBER
- — — SHEET LIMIT
- ——— BLOCK LIMIT

DETAIL SHEETS
- (1.02) BLOCK NUMBER
- 2 LOT NUMBER

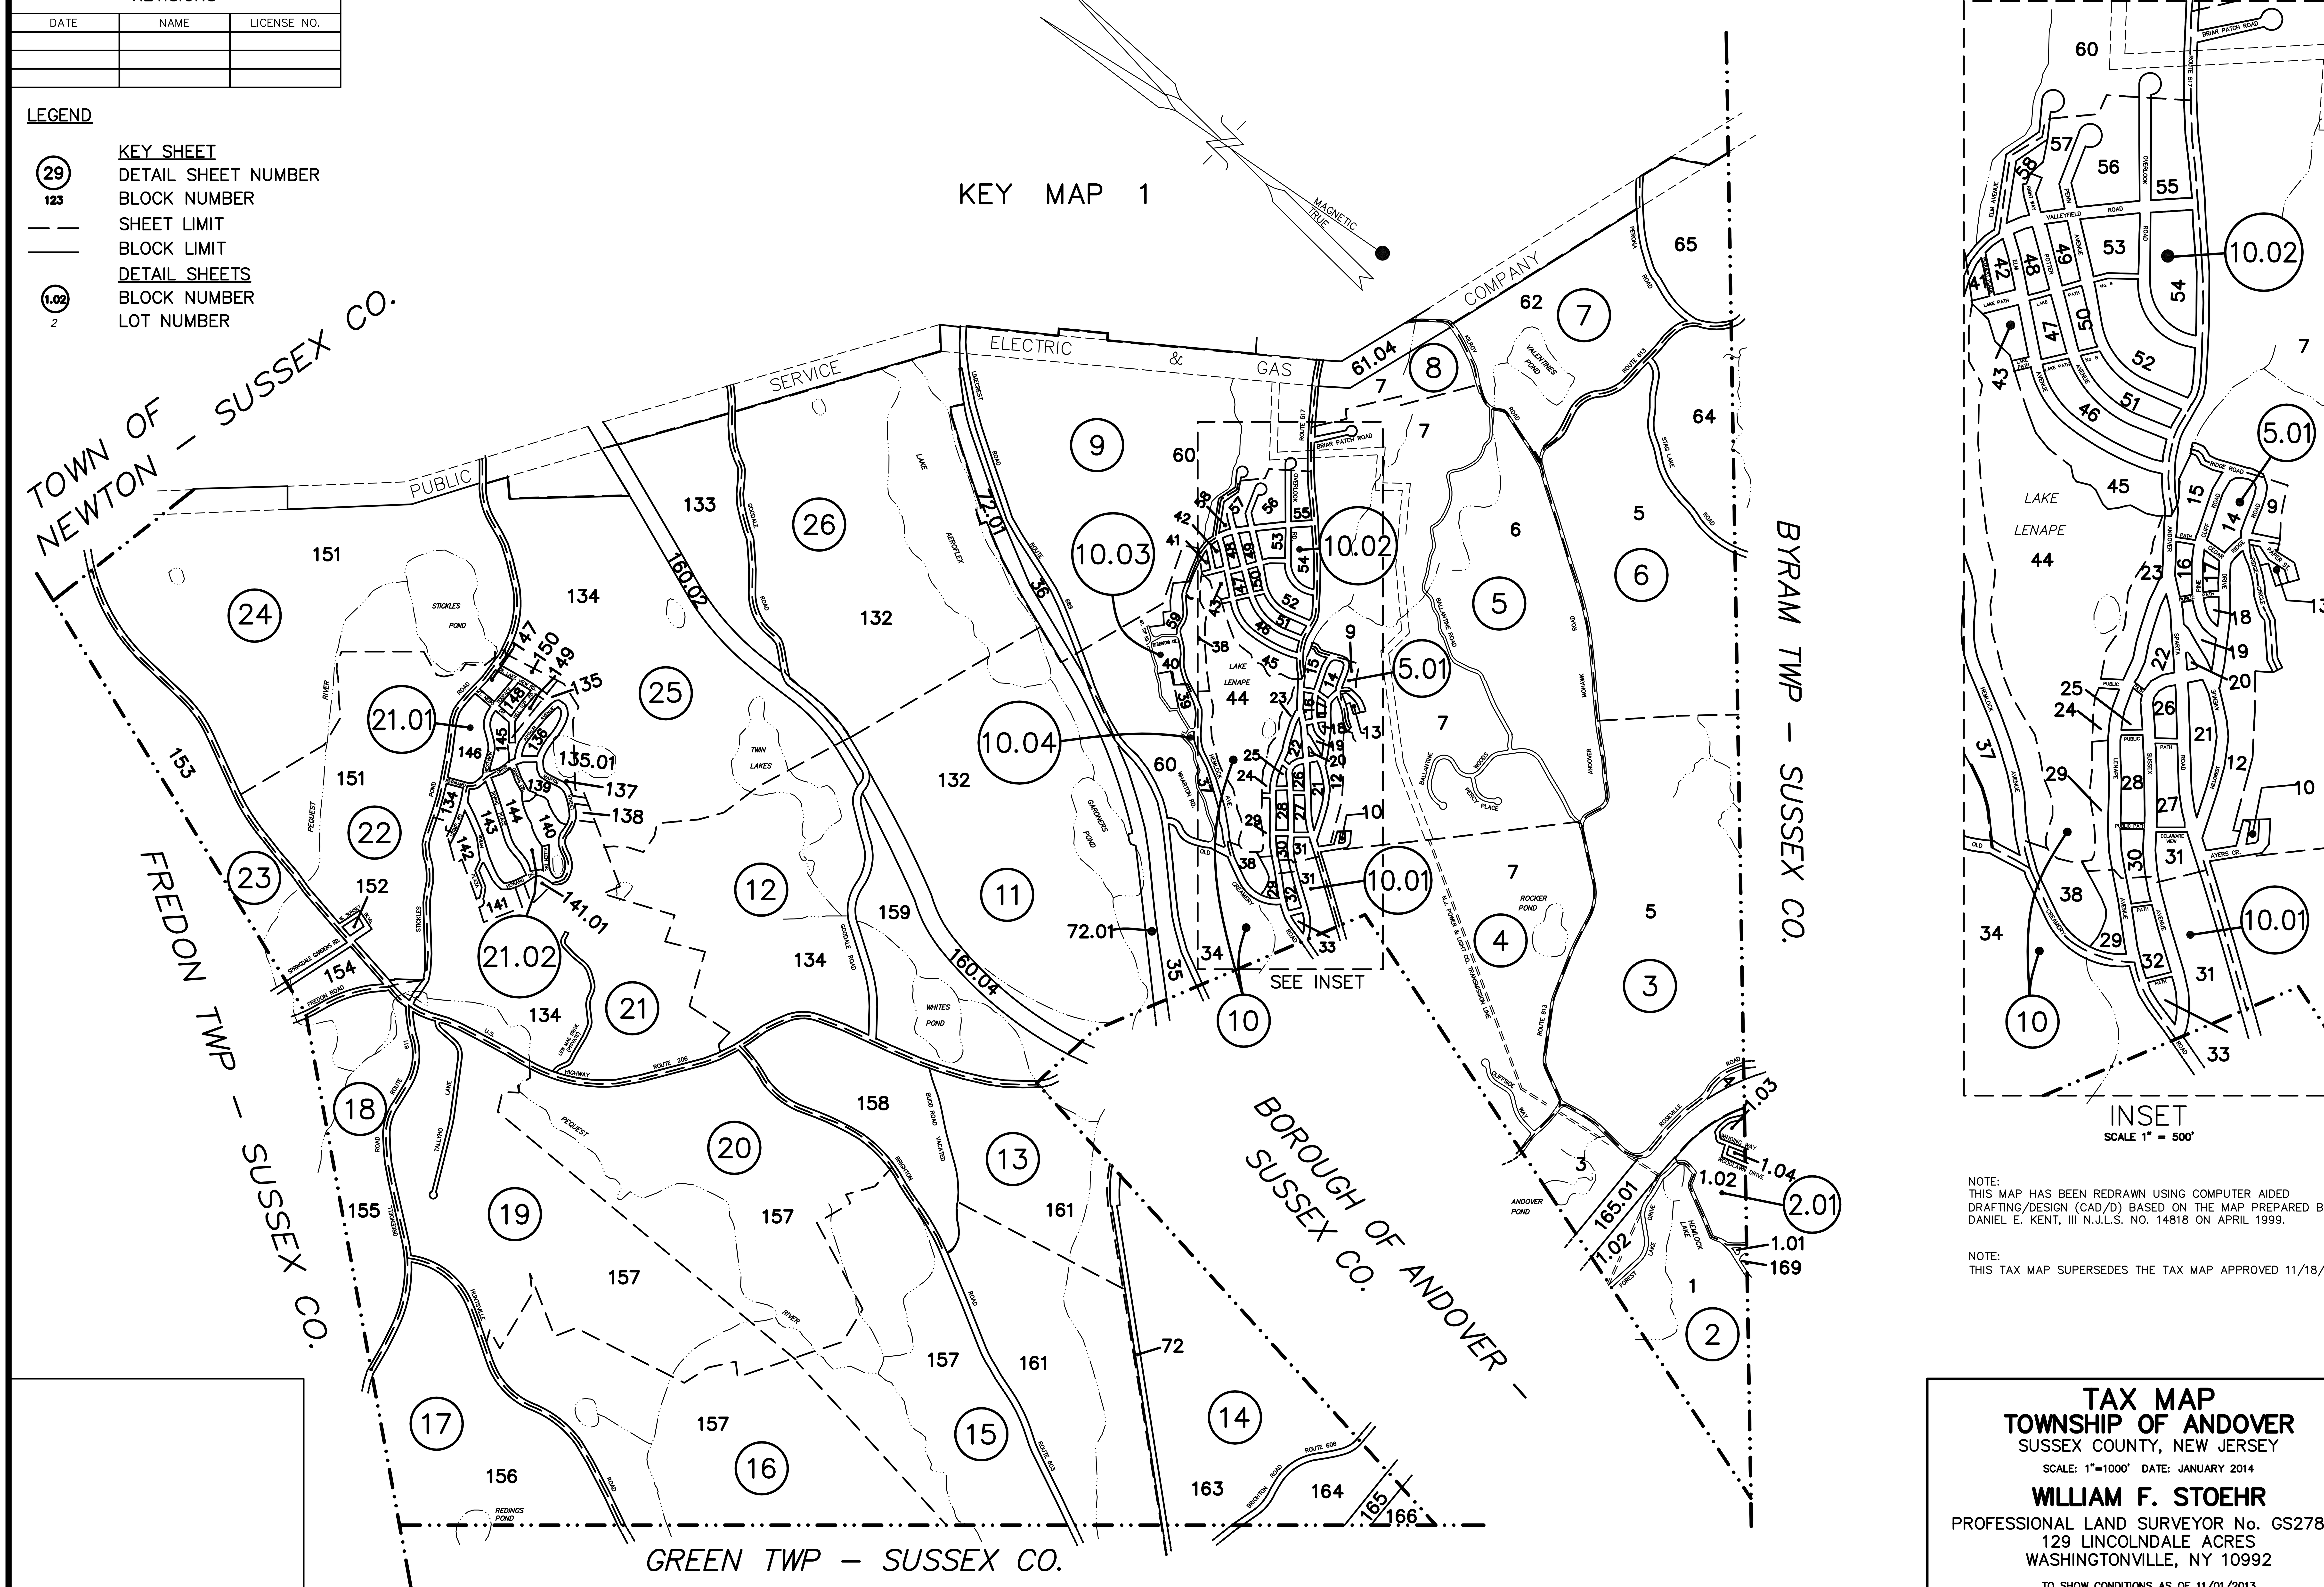

NOTE:
THIS MAP HAS BEEN REDRAWN USING COMPUTER AIDED DRAFTING/DESIGN (CAD/D) BASED ON THE MAP PREPARED BY DANIEL E. KENT, III N.J.L.S. NO. 14818 ON APRIL 1999.

NOTE:
THIS TAX MAP SUPERSEDES THE TAX MAP APPROVED 11/18/02.

TAX MAP
TOWNSHIP OF ANDOVER
SUSSEX COUNTY, NEW JERSEY

SCALE: 1"=1000' DATE: JANUARY 2014

WILLIAM F. STOEHR

PROFESSIONAL LAND SURVEYOR No. GS27890
129 LINCOLNDALE ACRES
WASHINGTONVILLE, NY 10992

TO SHOW CONDITIONS AS OF 11/01/2013

KEY MAP 1.01