| REVISIONS | | |
|---|---|---|
| DATE | NAME | LICENSE NO. |
| | | |
| | | |
| | | |

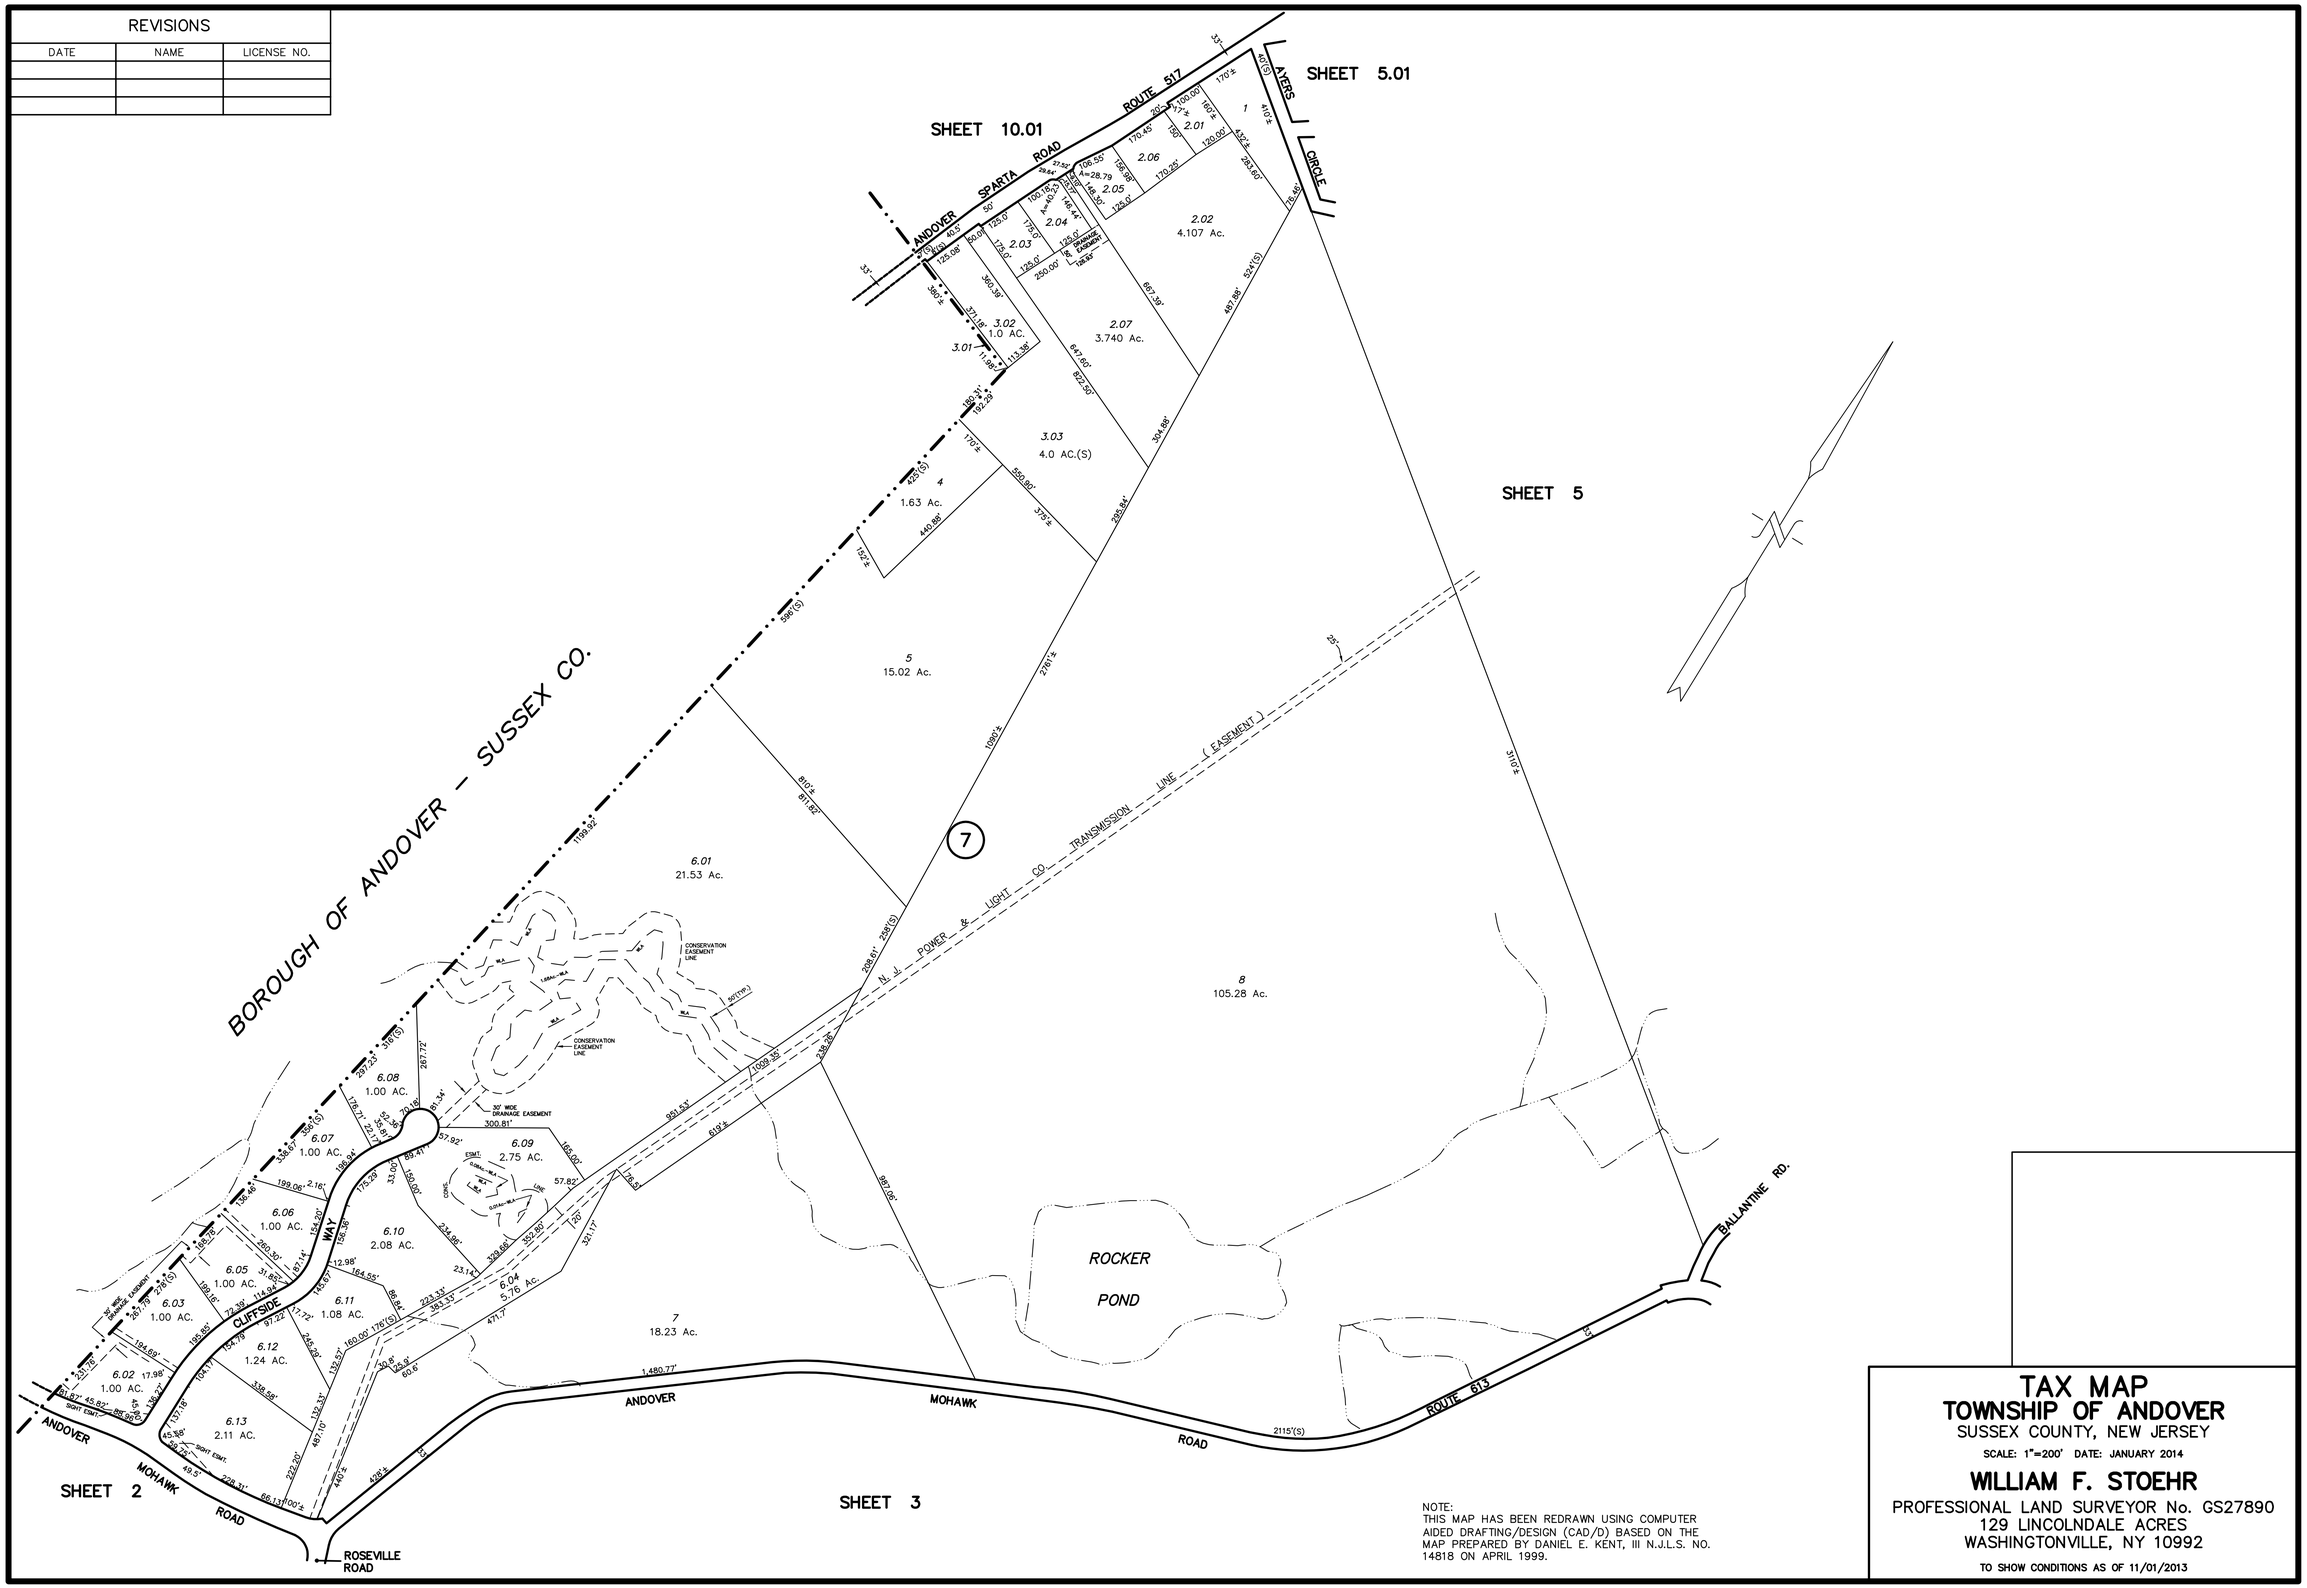


NOTE:
THIS MAP HAS BEEN REDRAWN USING COMPUTER AIDED DRAFTING/DESIGN (CAD/D) BASED ON THE MAP PREPARED BY DANIEL E. KENT, III N.J.L.S. NO. 14818 ON APRIL 1999.

# TAX MAP
## TOWNSHIP OF ANDOVER
SUSSEX COUNTY, NEW JERSEY

SCALE: 1"=200' DATE: JANUARY 2014

**WILLIAM F. STOEHR**
PROFESSIONAL LAND SURVEYOR No. GS27890
129 LINCOLNDALE ACRES
WASHINGTONVILLE, NY 10992

TO SHOW CONDITIONS AS OF 11/01/2013